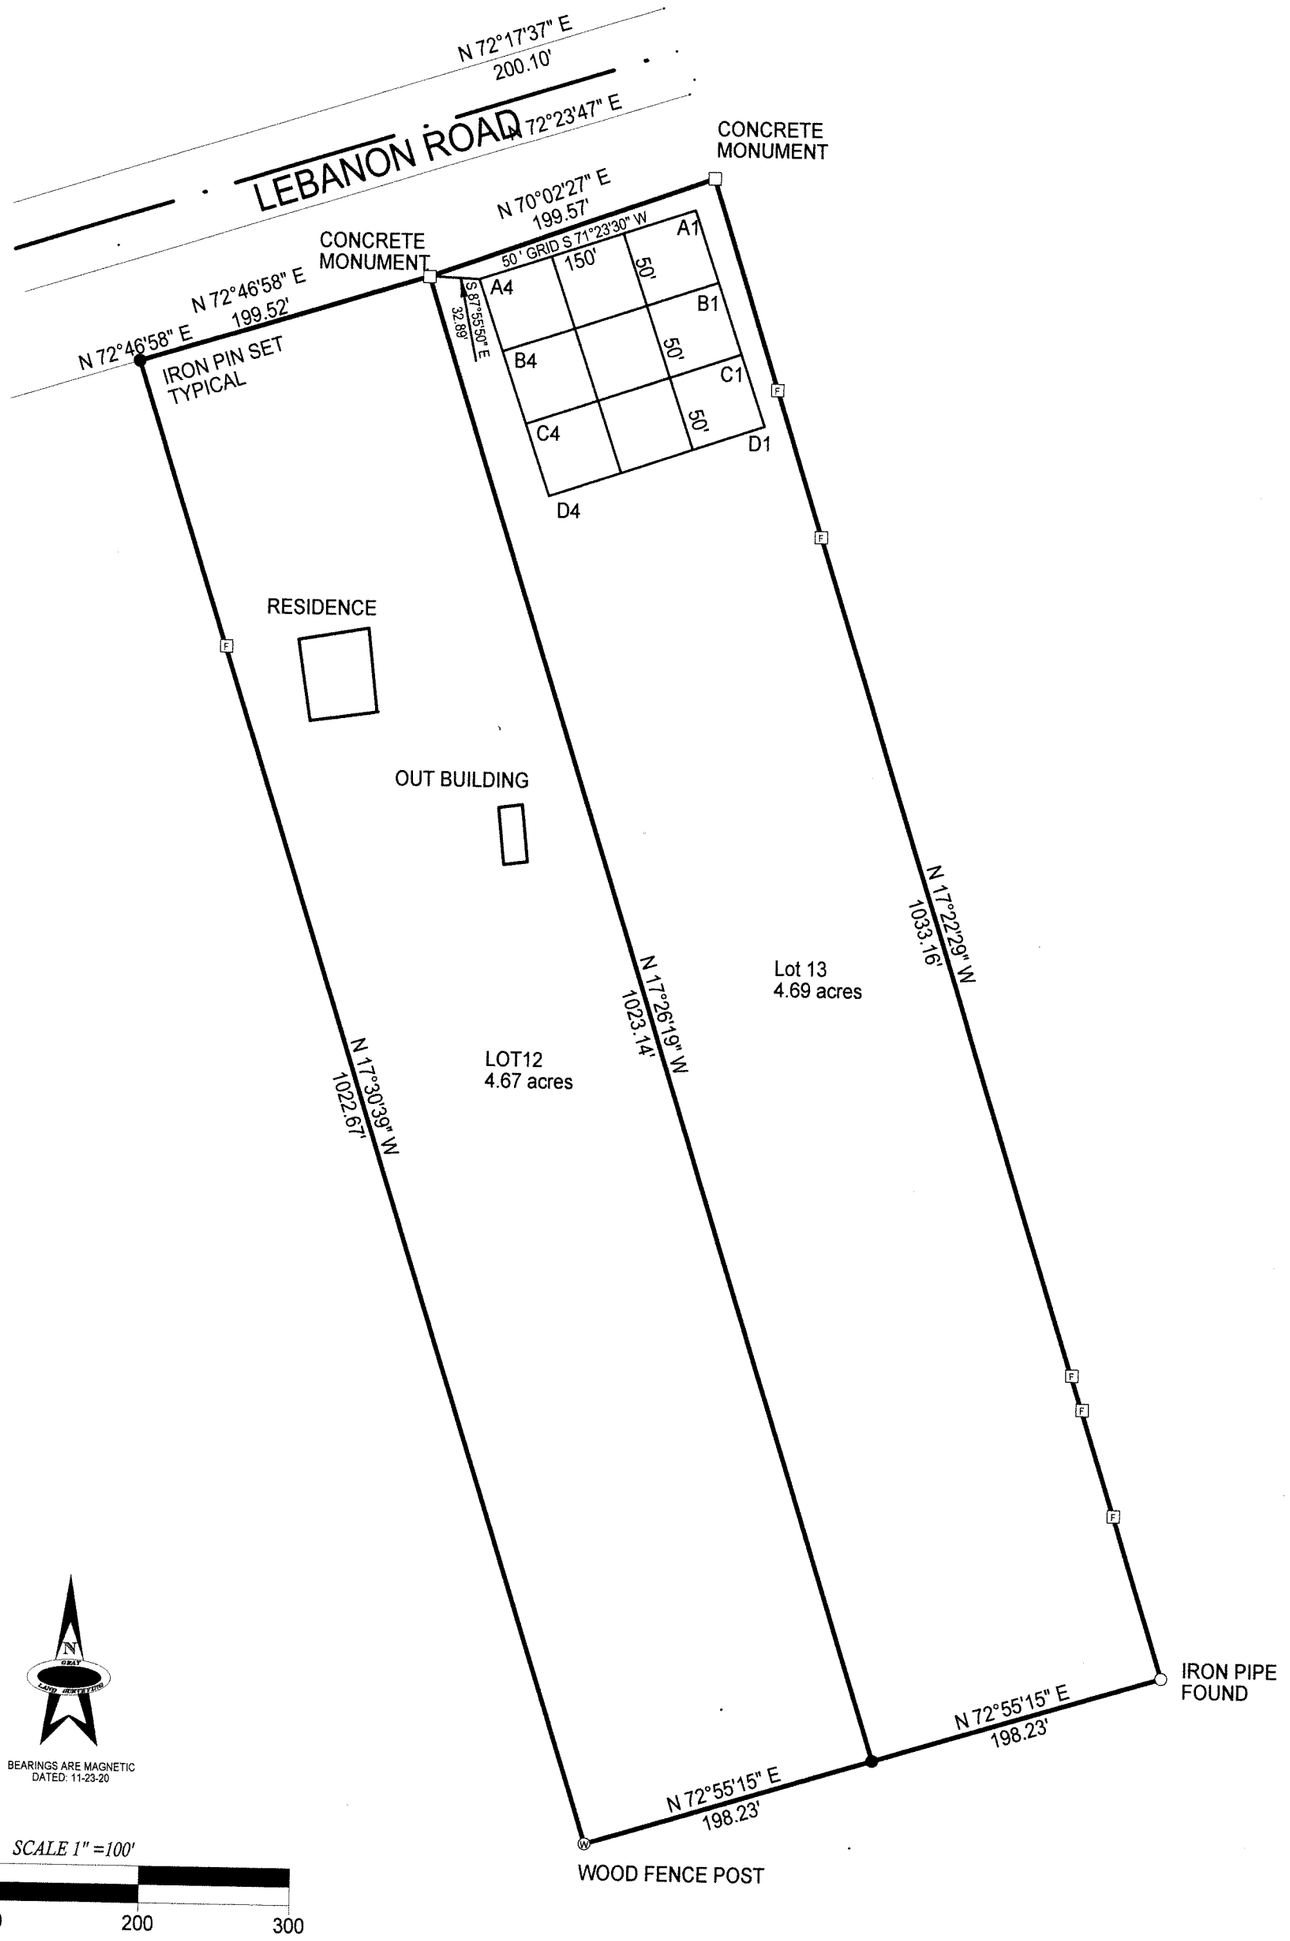

NO TITLE SEARCH WAS FURNISHED TO THIS SURVEYOR. PARCELS MAY BE SUBJECT TO ADDITIONAL EASEMENTS, AND/OR RESTRICTIONS, BY RECORD OR PRESCRIPTION, THAT A COMPLETE TITLE SEARCH MAY REVEAL.

CERTIFICATION:
I, JEFFREY GRAY, DO HEREBY CERTIFY THAT THE SURVEY SHOWN HEREON IS TRUE AND ACCURATE TO THE BEST OF MY KNOWLEDGE AND MEETS AND EXCEEDS AN UNADJUSTED CLOSURE RATIO OF 1:10,000 AS SHOWN HEREON.

SIGNATURE:

11-25-20

PROPERTY INFORMATION:
OWNER: JACK BURSACK
MAP 56, PARCEL 5.12
DEED BOOK 162,2 PAGE 1401, R.O.W.C.T.
ADDRESS: 5440 LEBANON RD.
LEBANON, TN 37087

BOUNDARY SURVEY ON LOT 12 & 13 OF

MACK HALL FARM

3rd CIVIL DISTRICT - WILSON COUNTY - TN.

DATE: NOVEMBER 24, 2020 JOB # 4518

GRAY LAND SURVEYING
5684 OLD LEBANON DIRT RD.
MT.JULIET TN. 37122
EMAIL GLS2303SURVEYING@GMAIL.COM
JEFFREY GRAY PLS 2303
PHONE: 615-509-2993